




(USE RULER TO SCALE DIMENSIONS IN INCHES)

SCALE: 1/4"

## PXXXXX DOOR DETAILS

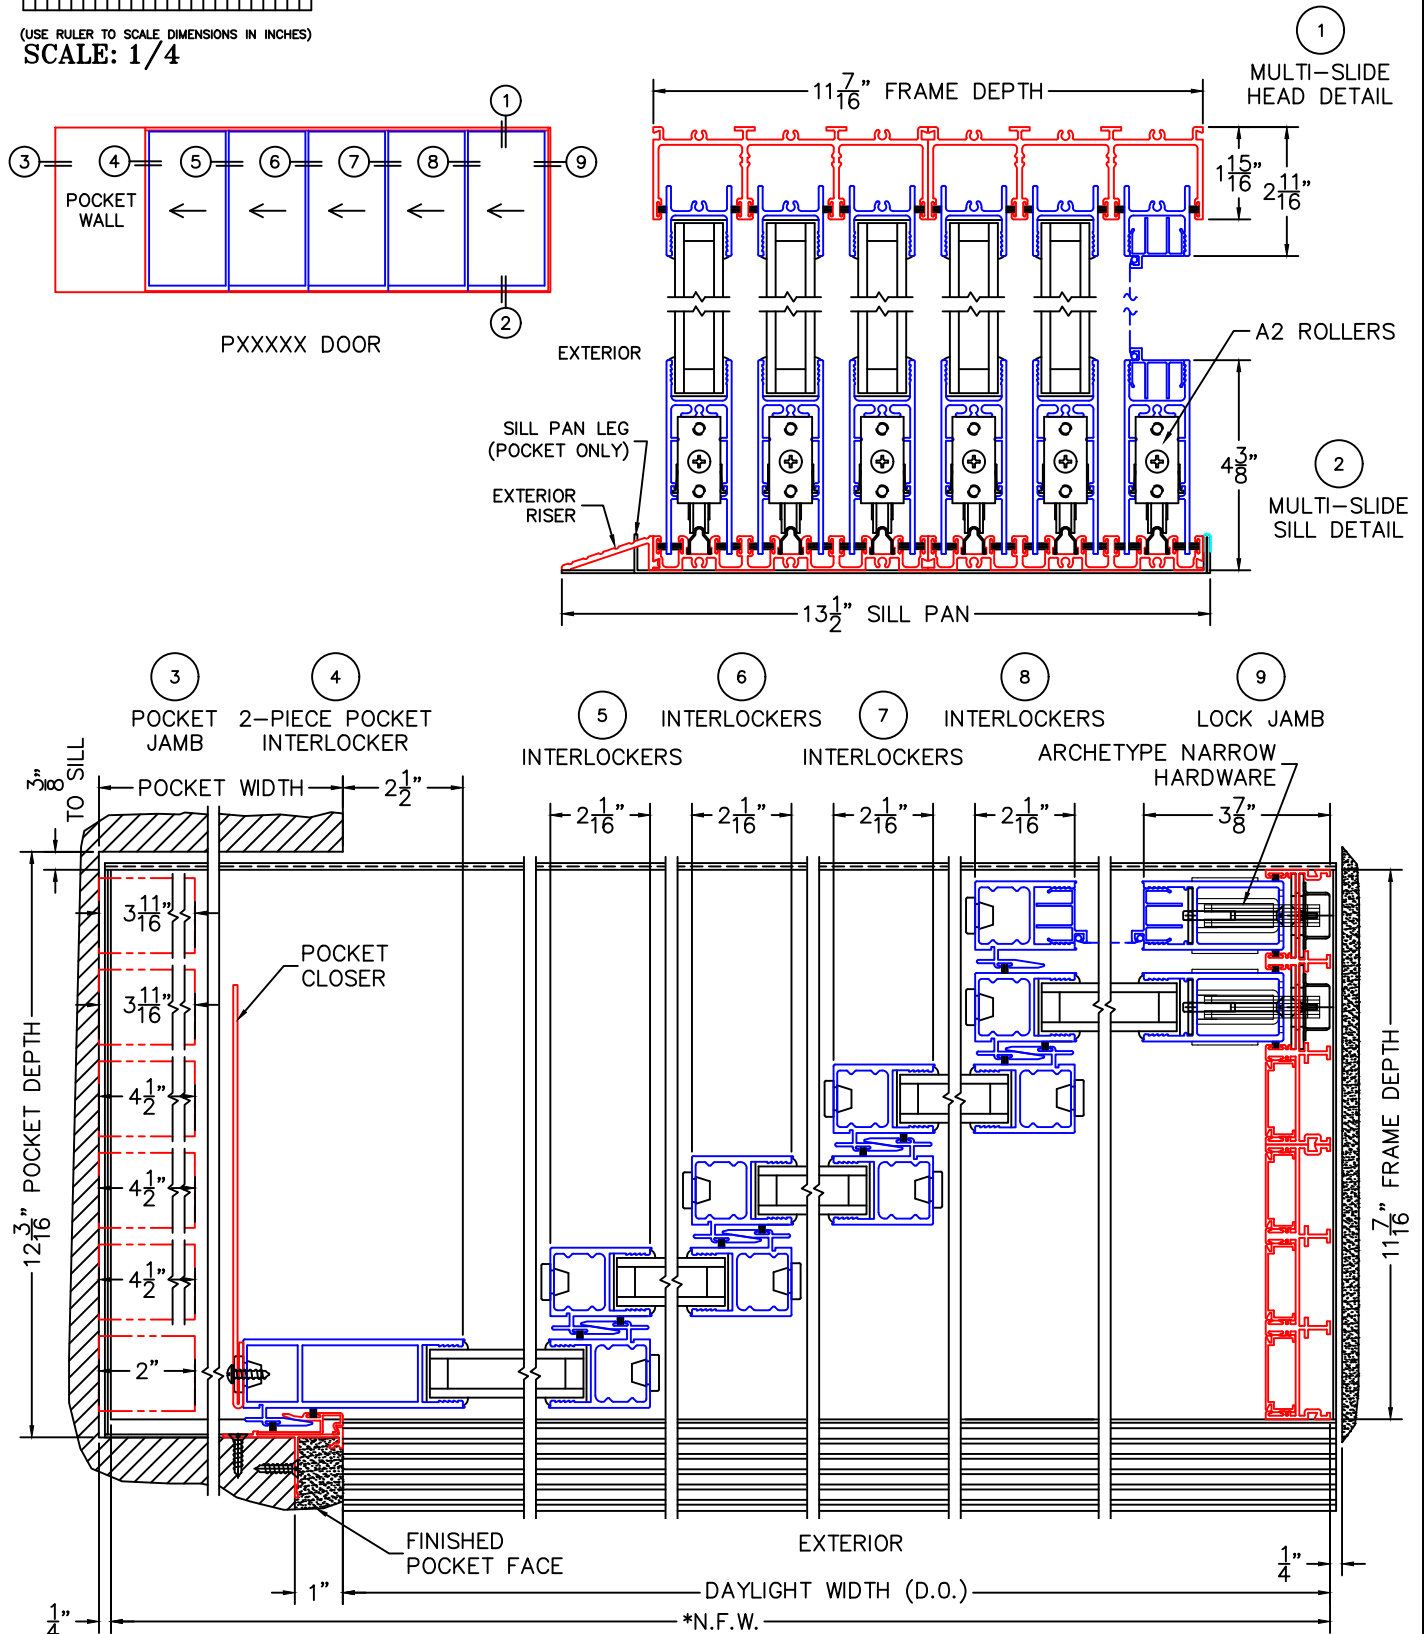

-GLASS PENETRATION: 11/16"

-\*NET FRAME WIDTH DOES NOT INCLUDE SILL PAN.

-SILL PAN EXTENDS 1/8" BEYOND EACH JAMB.

-ENCLOSED PX AND XP DOORS MAY REQUIRE POCKET DEMO FOR PANEL REMOVAL.

-FOR ADDITIONAL OPTIONS AND UPGRADES SEE DRAWINGS 3070-07, 3070-08 & 3070-11.

-EXTERIOR RATED PRODUCTS HAVE WEEP SLOTS ON HORIZONTAL SILLS.

# SERIES 3070