FLEETWOOD WINDOWS & DOORS

SERIES 4400-WOOD

DWG NO.: 4400-WOOD-03

DATE: 11/7/25

PIVOT DOOR DETAILS WITH PIVOT ONLY

0 1 2 3 4 5 6

(USE RULER TO SCALE DIMENSIONS IN INCHES)

SCALE: 1/4

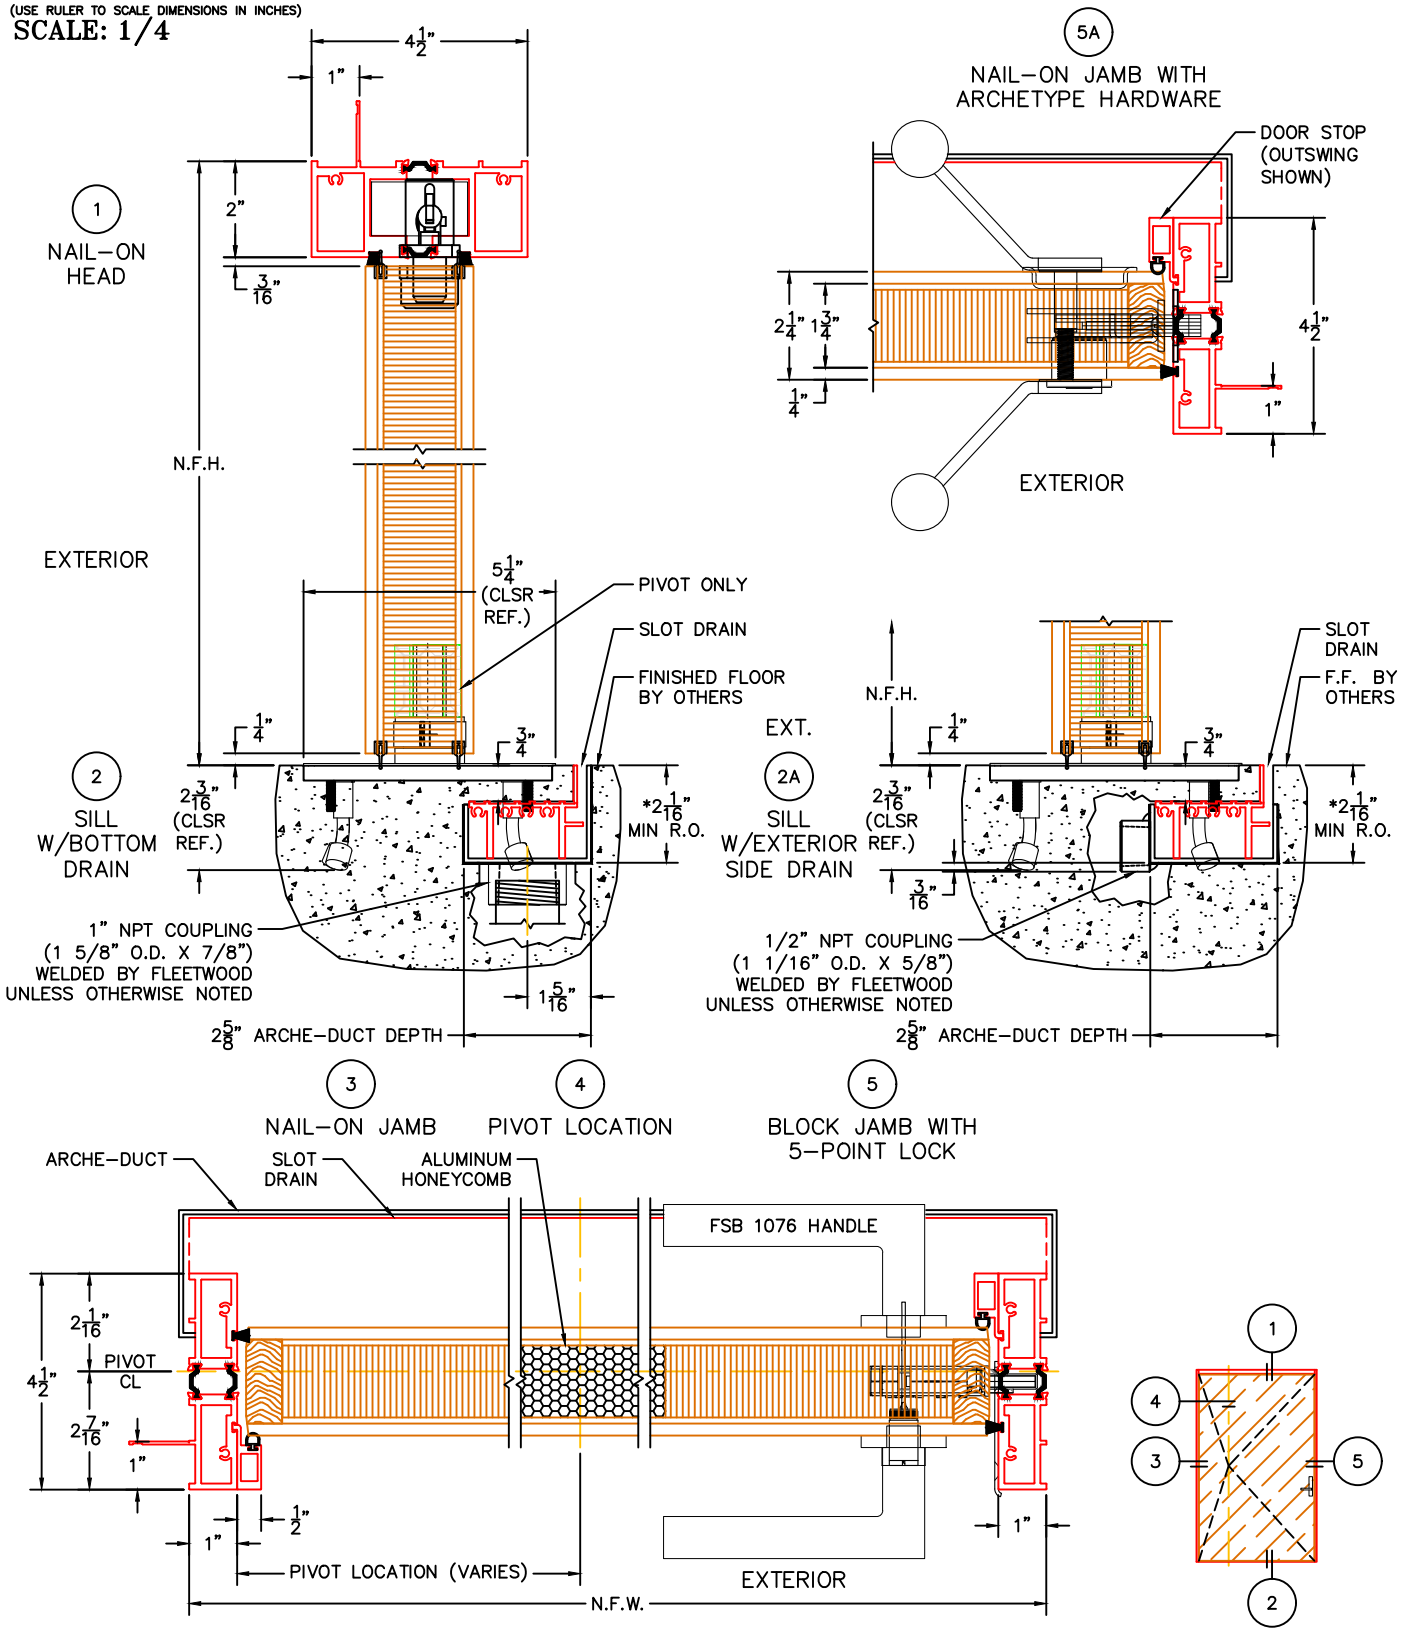

NOTES:
1. NET FRAME HEIGHT IS FROM FINISHED FLOOR (DOES NOT INCLUDE SILL OR ARCHE-DUCT).
2. NET FRAME WIDTH DOES NOT INCLUDE ARCHE-DUCT.
3. FOR ADDITIONAL OPTIONS SEE 4400-WOOD-04.

NOTES (CONT'D):
4. *ARCHE-DUCT MINIMUM R.O. (REFER TO INSTALLATION INSTRUCTIONS FOR RIXSON CLOSER MINIMUM R.O. REQUIREMENTS.)